COMMERCIAL EMERGENCY EQUIPMENT CO.

Pierce

Saber® FR Pumper

The Saber chassis was built with the value-driven department in mind, delivering advanced visibility, greater space, improved ergonomics and streamlined serviceability at an affordable price.

The smaller engine tunnel is lower & more contoured for increased occupant space, particularly up front for the driver & officer.

The steps are lower to the ground & offset to function like a stair step, making it easier for firefighters to enter & exit the cab.

FEATURES

- Chassis: Saber FR
- Engine: Cummins L9 450 HP
- Transmission: Allison 5th Gen3000 EVS P, 5-speed, push button
- Front Axle: Dana D-2000F, 18,000 lbs.
- Rear Axle: Dana S26-190, 27,000 lbs.
- Front Wheels: Alcoa Aluminum 22.5” x 9”
- Rear Wheels: Alcoa Aluminum 22.5” x 8.25”
- Bumper: 19” extended
- 1000 US gallon Poly water tank
- Waterous CS 1,500 GPM pump
- Foam system provisions
- Seating Capacity: 6 seats

Maximum 50-degree cramp angle & 15-degree angle of approach for improved maneuverability in those tight areas & challenging situations. The steps are lower to the ground & offset to function like a stair step, making it easier for firefighters to enter & exit the cab.

Stock No. 34423

Providing expert truck equipment solutions across Canada

comemerg.ca **1-800-665-6126**

Vancouver - Surrey - Calgary - Edmonton - Regina - Winnipeg - Woodstock - Toronto - Quebec

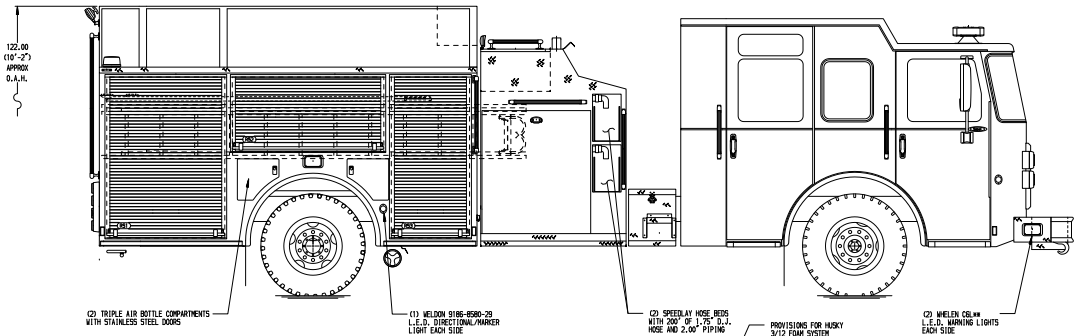

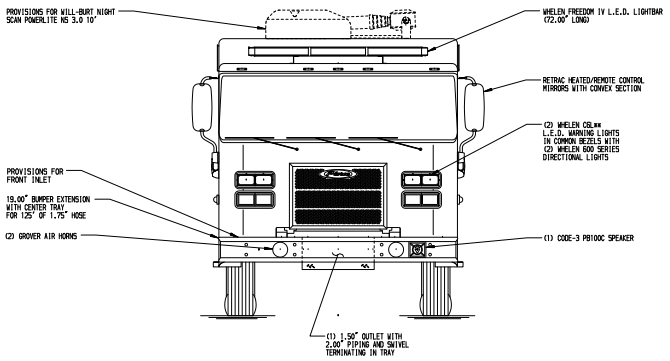

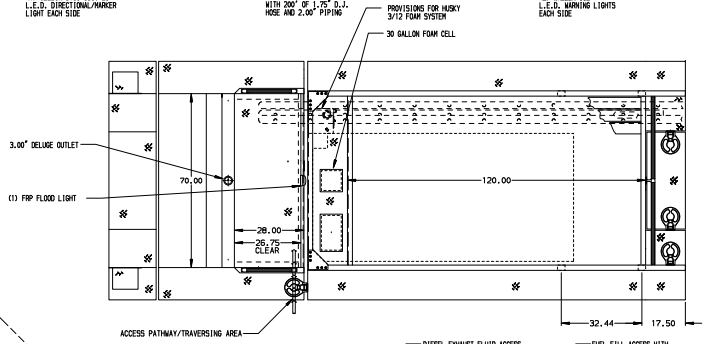

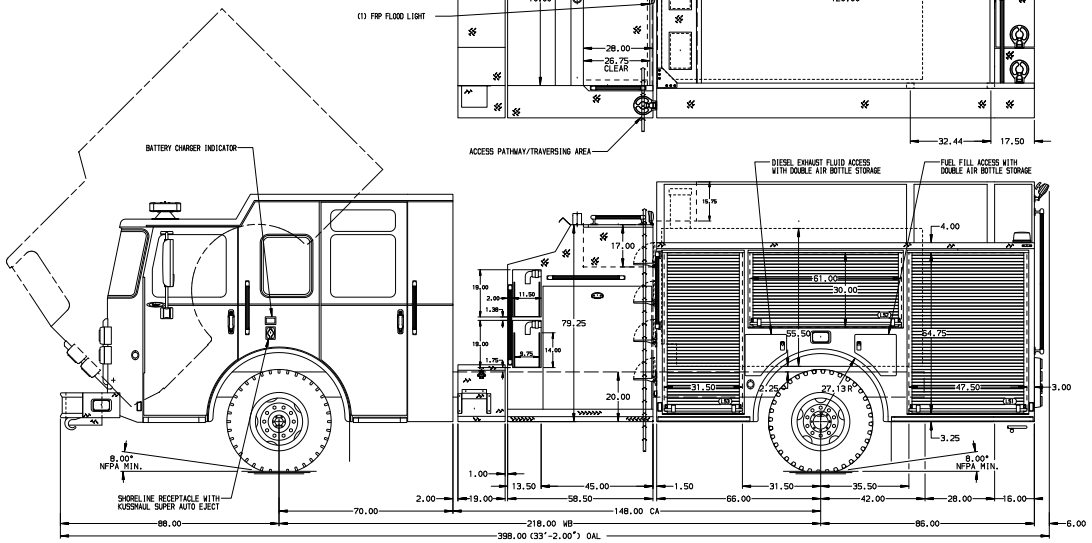

HOSEBED CAPACITIES
① 500' OF 2.50" D.J. HOSE
② 1000' OF 5.00" D.J. HOSE
③ 500' OF 2.50" D.J. HOSE

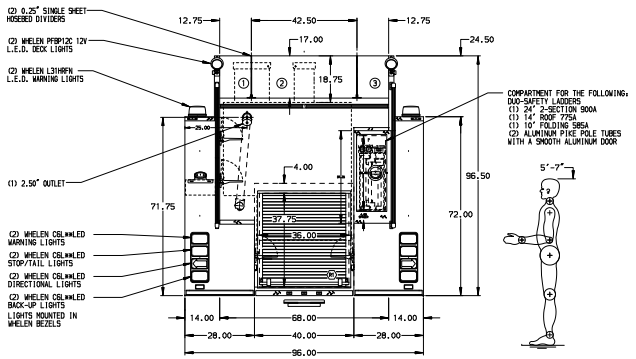

ALUMINUM BODY

NOTE
DIMENSIONS SHOWN ARE APPROXIMATE AND ARE SUBJECT TO MINOR DEVIATIONS AS MAY OCCUR OR BE NECESSARY IN CONSTRUCTION.
MINOR DETAILS NOT SHOWN.

REV	DATE	BY	CH	CHASSIS DATA
				MAKE: PIERCE
V	06JAN20	CRM	CAG	MODEL: SABER FR

Pierce MANUFACTURING INC.

JOB NO.	34423
SCALE	1:24
DATE	
TITLE	1500-D-1030P, 1000 GAL WATER W/ 30 GAL FOAM SYSTEM 152" PUMPER BODY, TOP CONTROL, LADDERS BESIDE TANK
FOR	PIERCE FIELD UNIT BRADENTON, FLORIDA
DWG NO.	34423AD
DRAWN BY	JLA 16OCT19
CHECKED BY	CAG 16OCT19
SHEET SIZE	D
SHEET NO.	1 OF 1

View File Created 08-JAN-2020 07:01:43